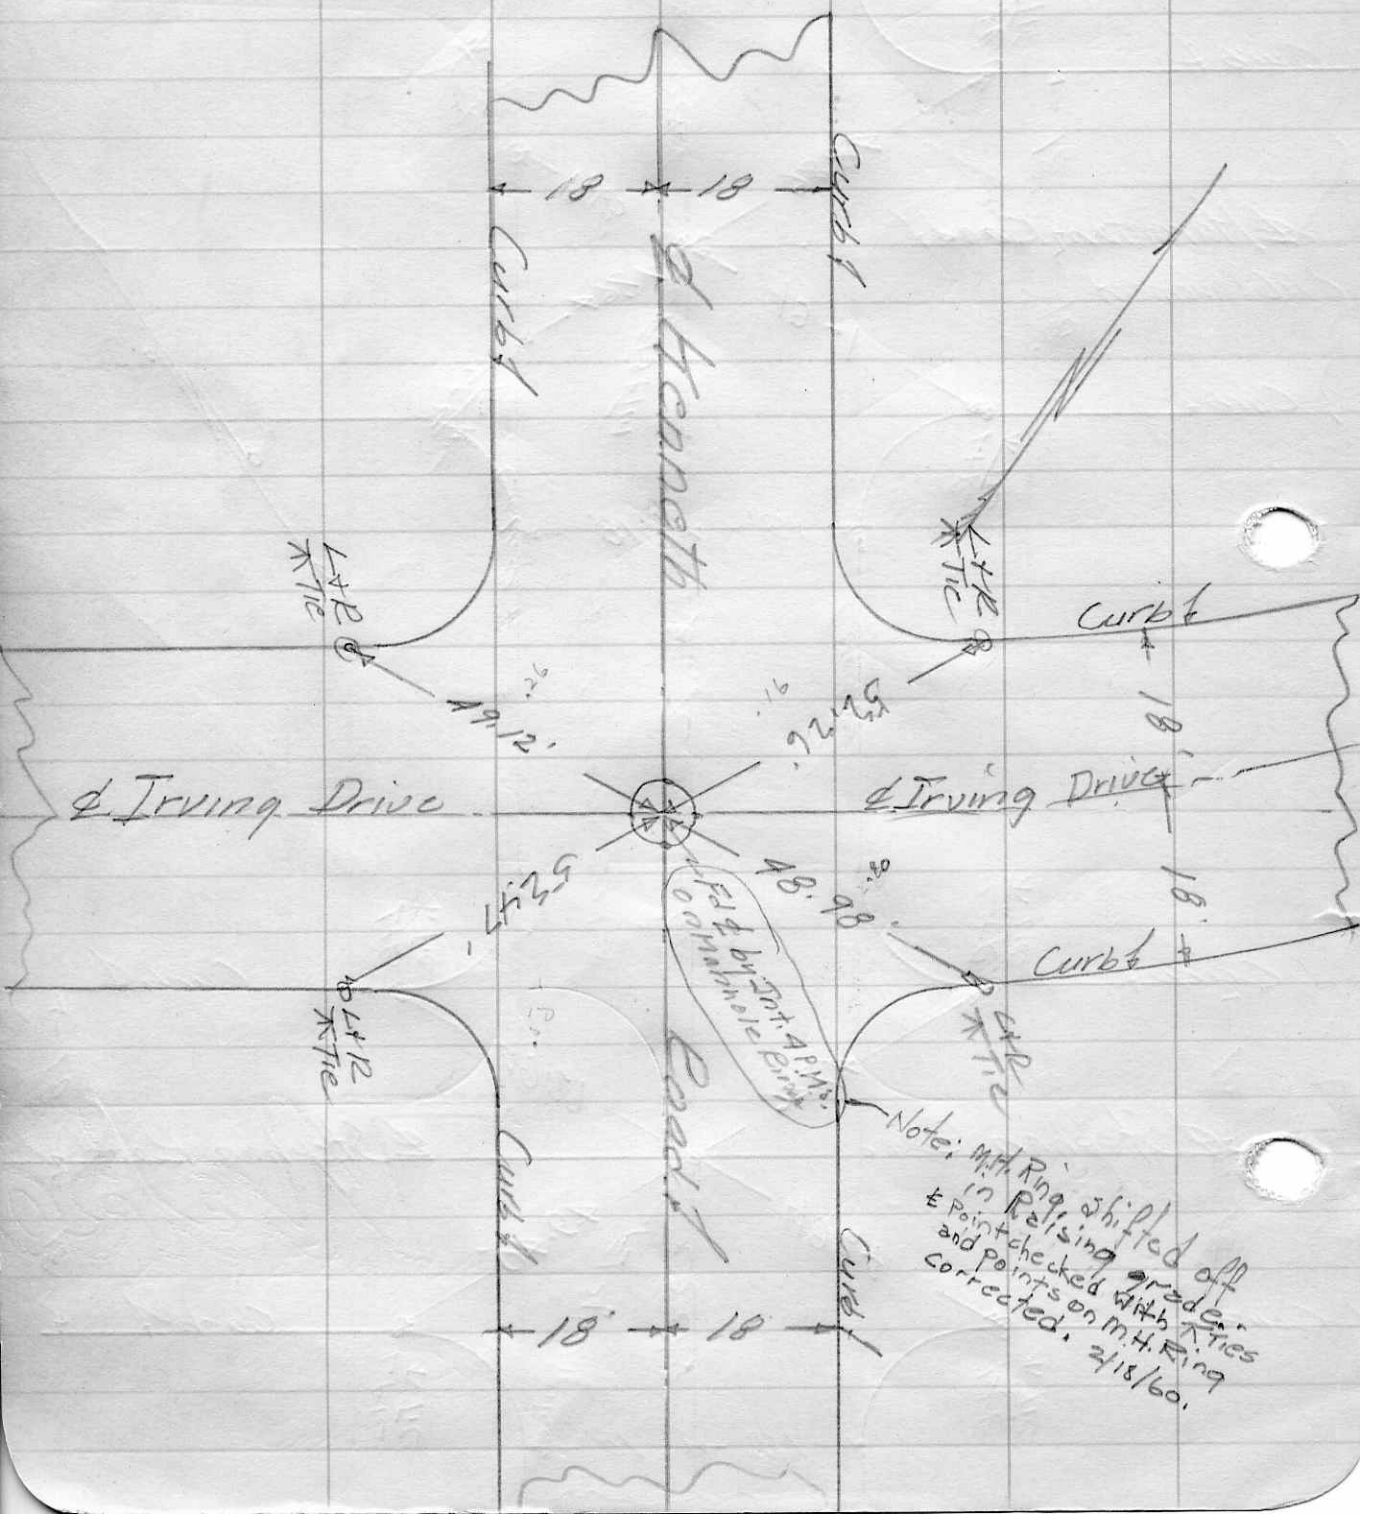
18
18
Curb
Curb
℄ Kenneth
L+R
Tie
L+R
Tie
Curb
49.12'
52.26'
18'
℄ Irving Drive
℄ Irving Drive
53.47'
48.98'
18'
Curb
L+R
Tie
L+R
Tie
Road
Curb
Curb
18'
18'
Note: M.H. Ring shifted off in Raising grade. ℄ Point checked with ⊼ ties and points on M.H. Ring corrected. 2/18/60.