FB 181 P. 32

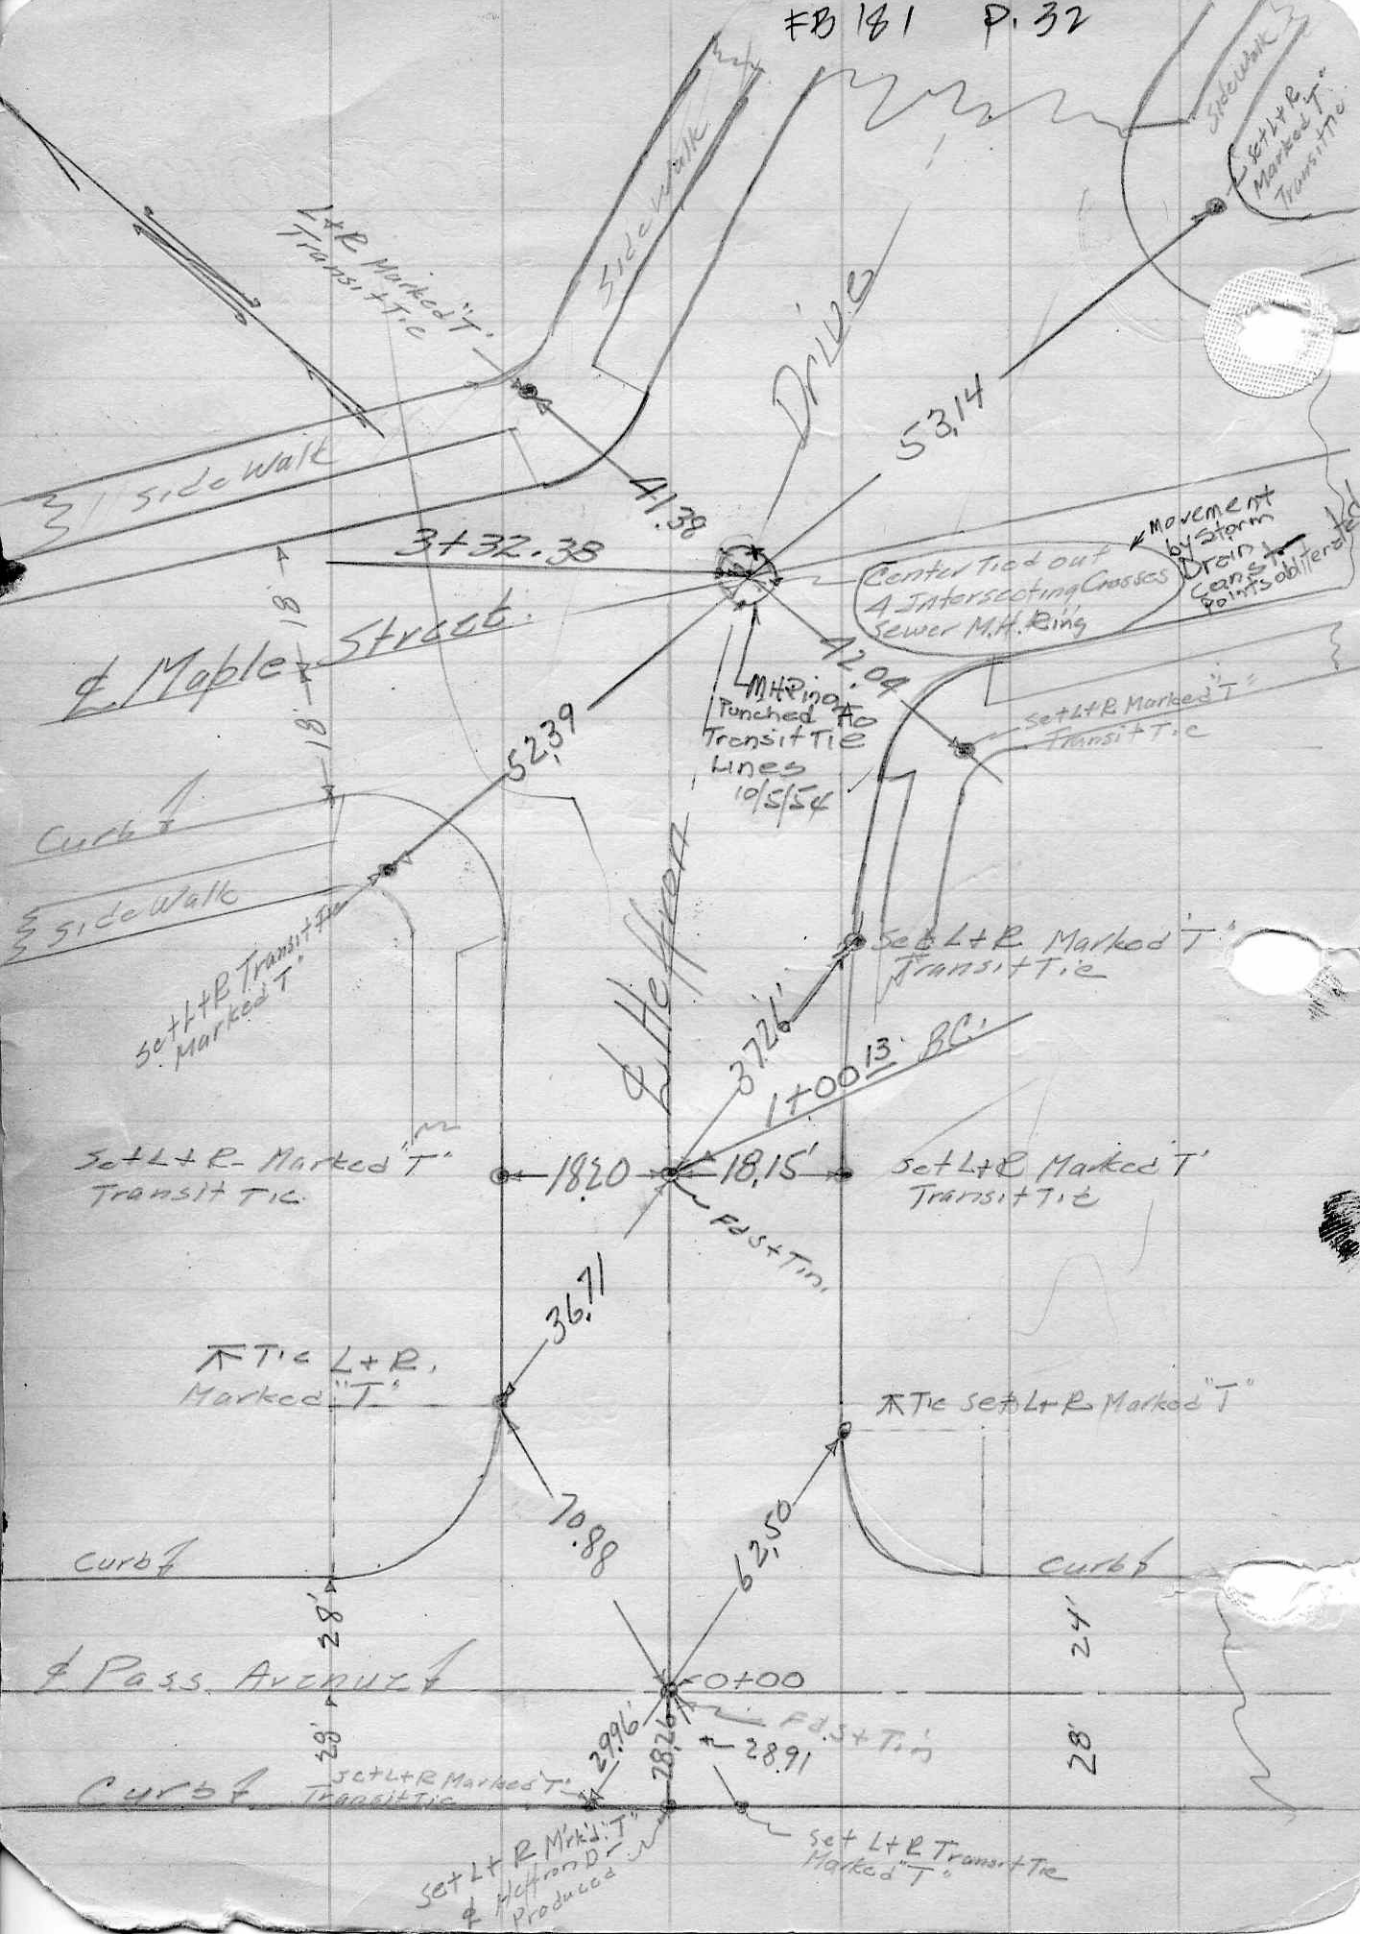
Sidewalk
Set L+R Marked "T" Transit Tie
L+R Marked "T" Transit Tie
Drive
53.14
41.38
Sidewalk
3+32.38
Movement by Storm Drain Const. Points obliterated
Center Tied out 4 Intersecting Crosses Sewer M.H. Ring
℄ Maple Street
18'
18'
72.04
M.H. Ring Punched To Transit Tie Lines 10/5/54
Set L+R Marked "T" Transit Tie
52.39
Curb
Sidewalk
Set L+R Transit Tie Marked "T"
Set L+R Marked "T" Transit Tie
℄ Heffron
37.26'
1+00.13 BC
Set L+R Marked "T" Transit Tie
18.20
18.15'
Set L+R Marked "T" Transit Tie
Fd S+Tin.
36.71
Tie L+R, Marked "T"
Tie Set L+R Marked "T"
70.88
62.50
Curb
Curb
28'
24'
℄ Pass. Avenue
0+00
Fd S+Tin
29.96'
28.26'
28.91
28'
28'
Curb
Set L+R Marked "T" Transit Tie
Set L+R Marked "T" ℄ Heffron D. Produced
Set L+R Transit Tie Marked "T"