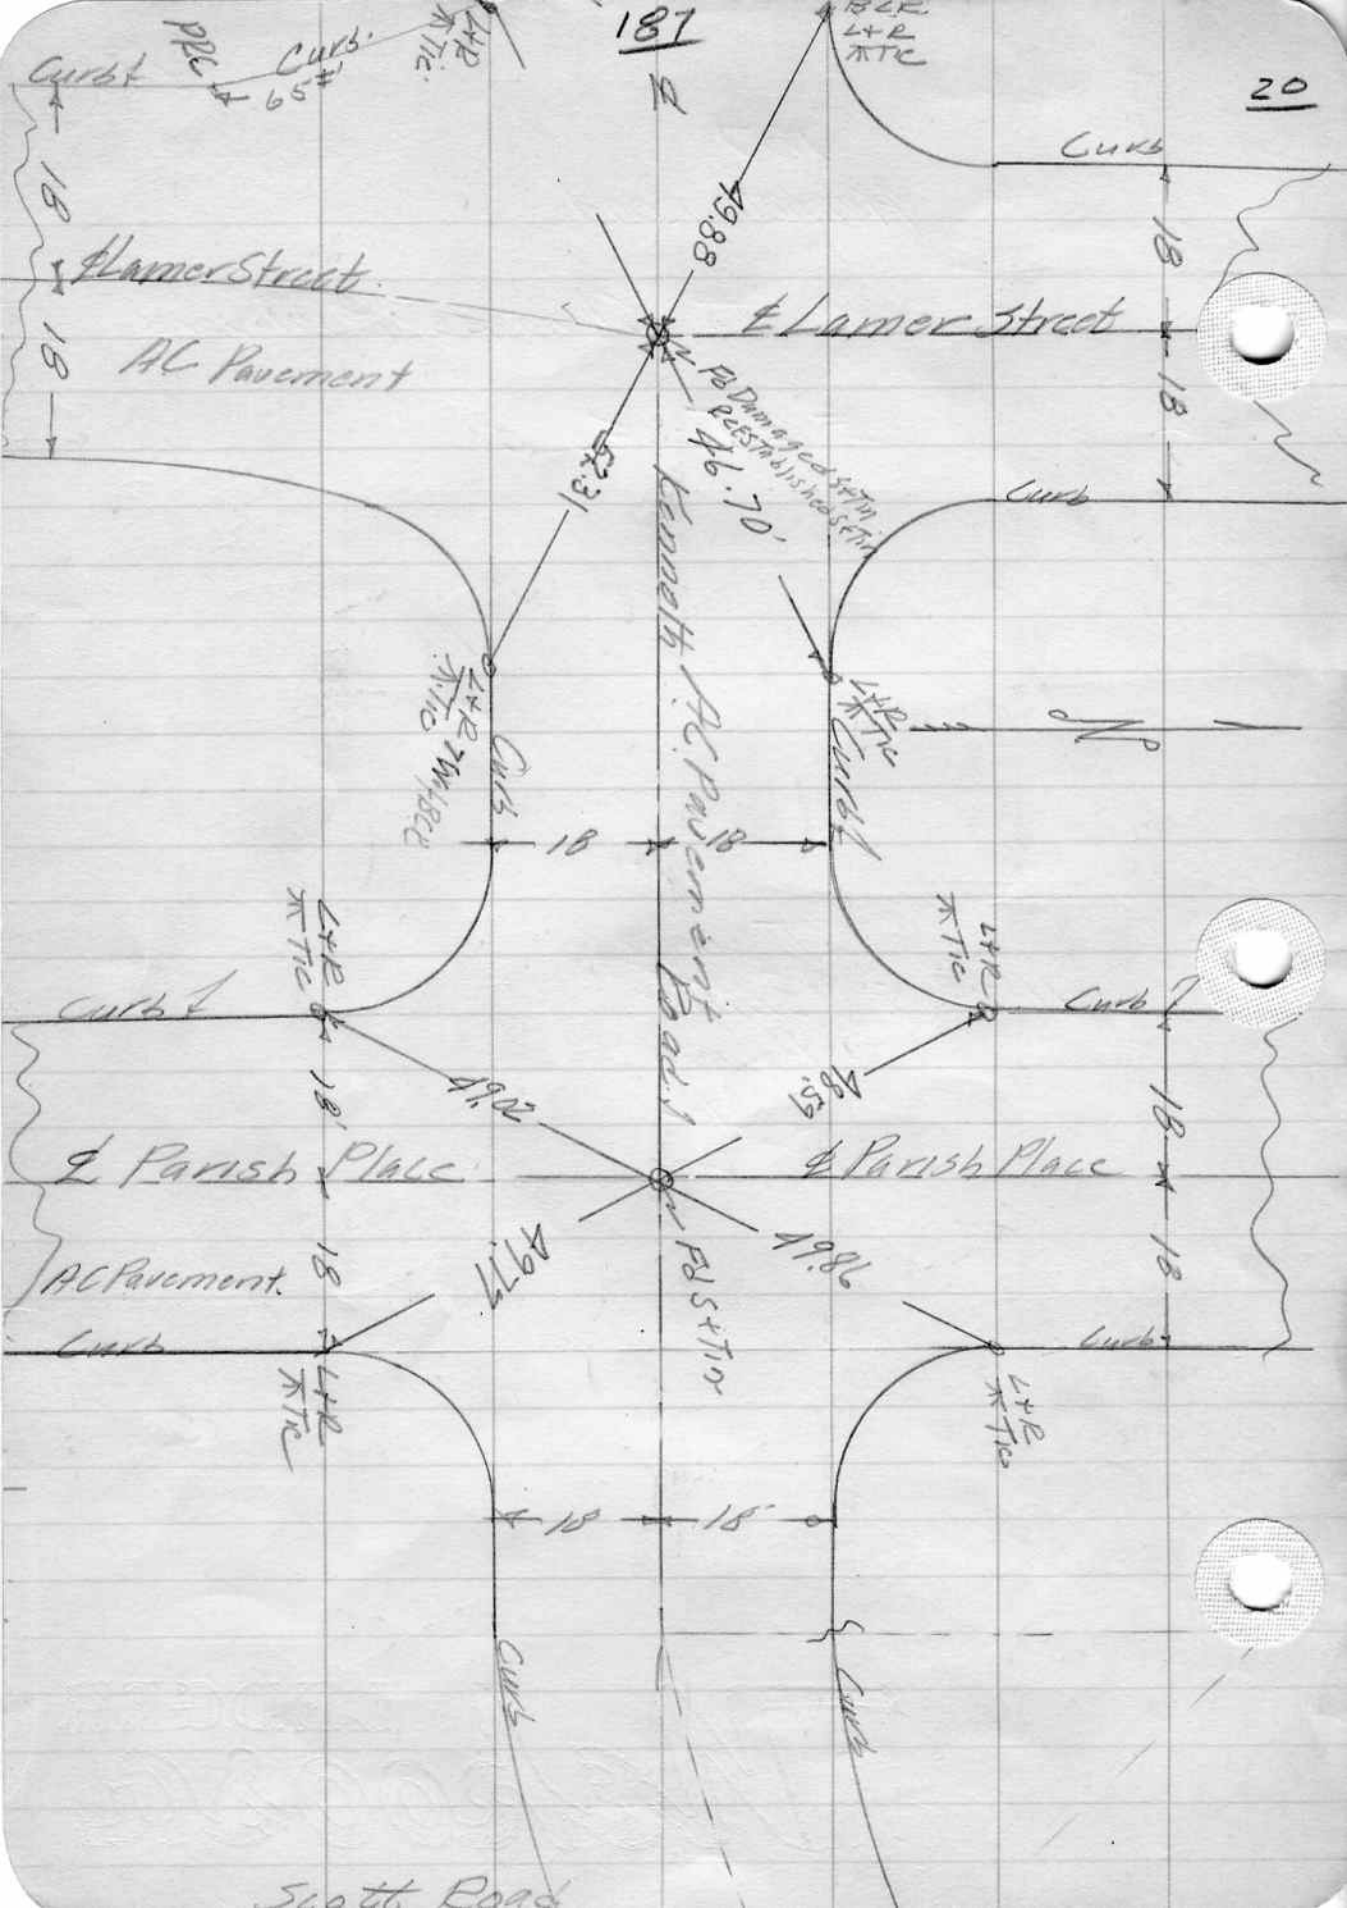

187
20
Curb
Curb
65'
18
18
℄ Lamer Street
℄ Lamer Street
AC Pavement
49.88
46.70'
52.31
Kenneth AC Pavement Road
Curb
Curb
18
18
Curb
Curb
Curb
Curb
49.02
48.59
℄ Parish Place
℄ Parish Place
AC Pavement.
49.77
49.86
Curb
Curb
18
18
Curb
Curb
Scott Road

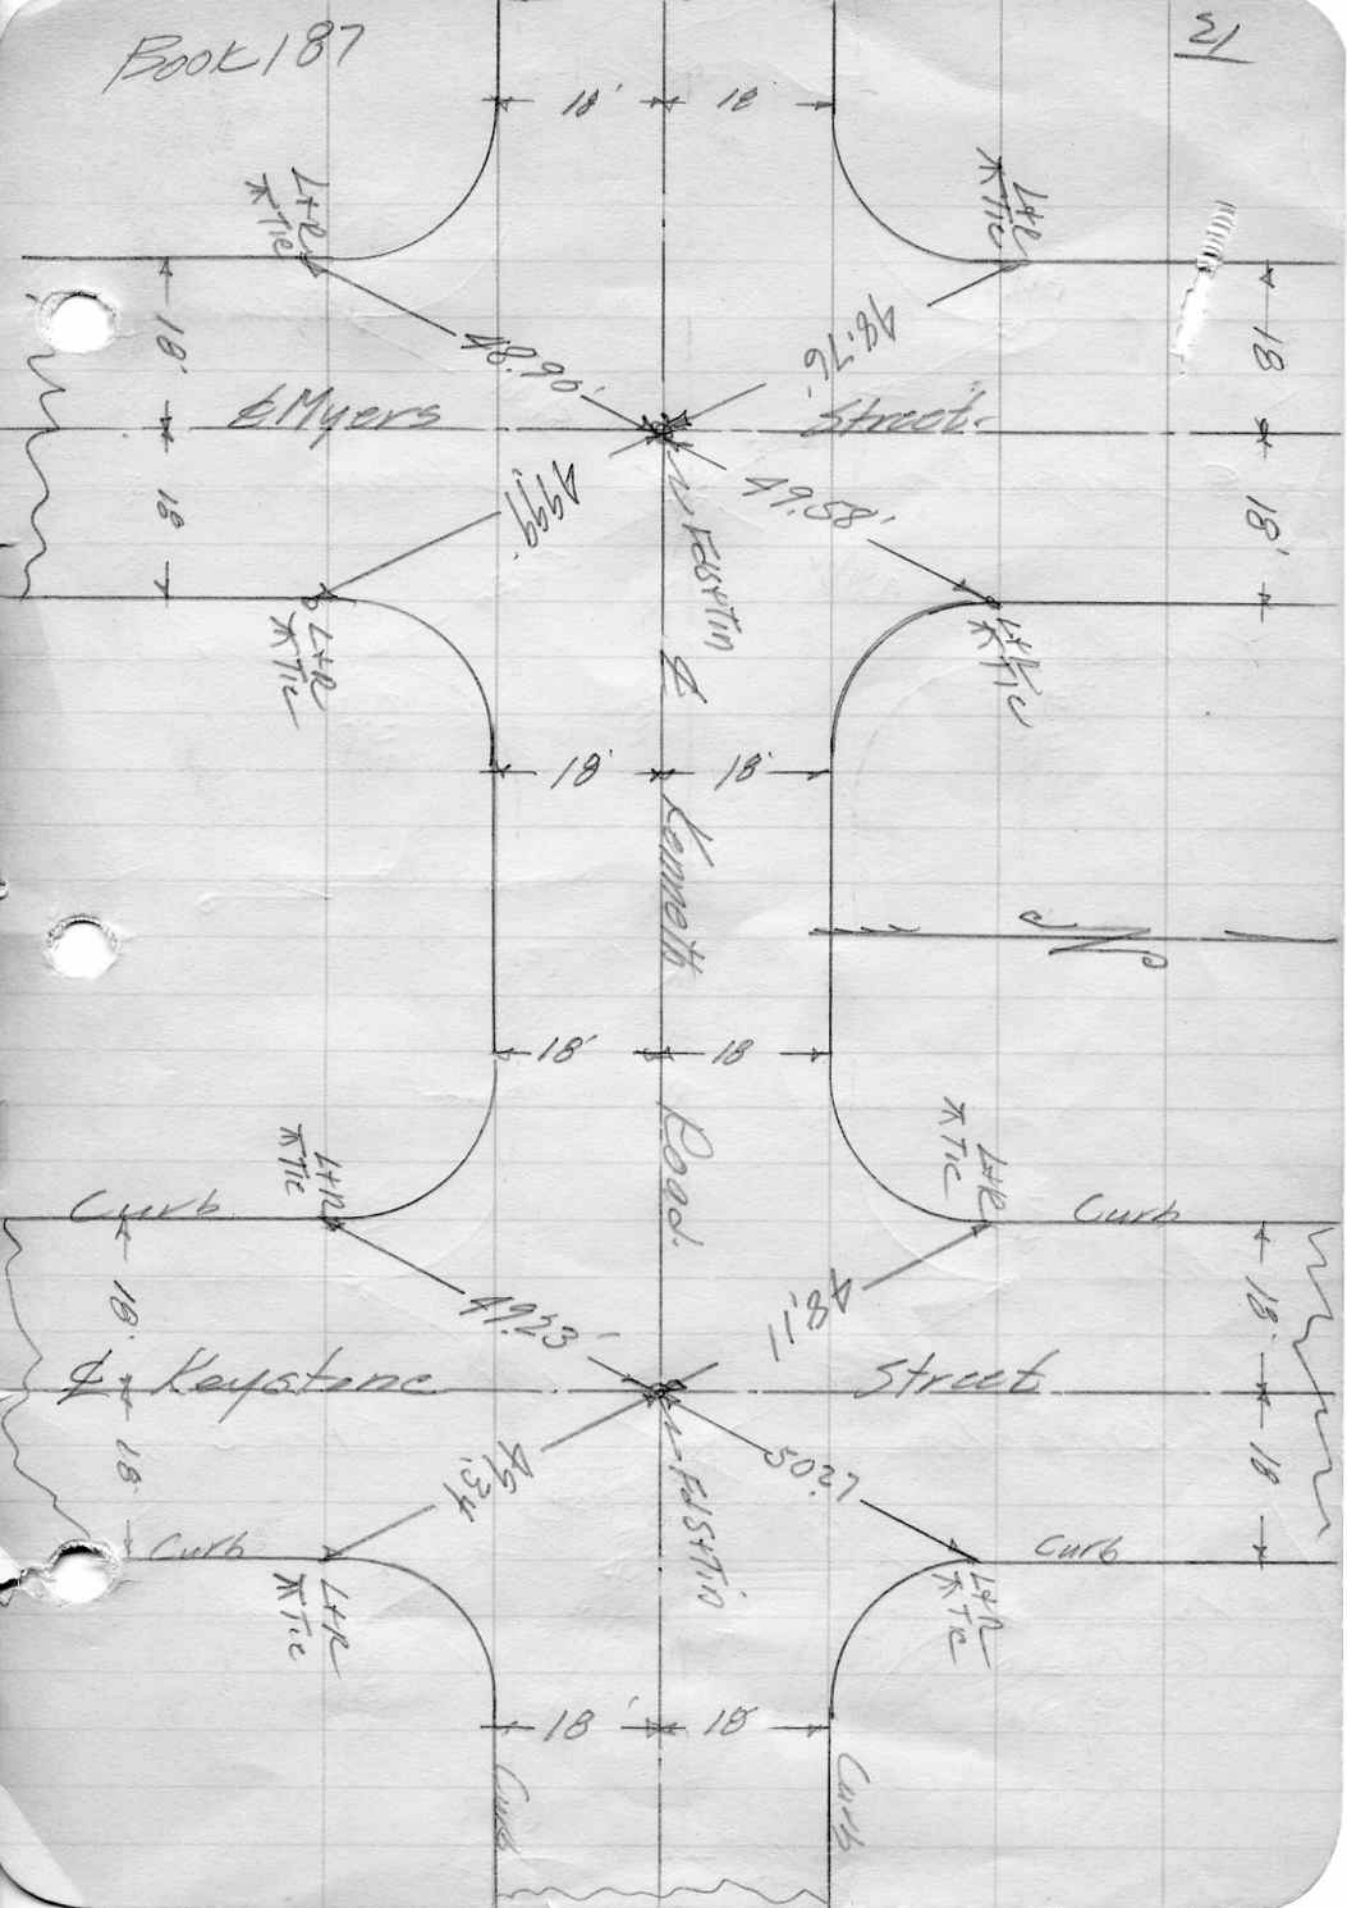
Book 187
21
18'
18
L+R
Tic
48.90'
48.76'
℄ Myers
Street
49.99'
49.58'
Fd S+Tin
℄ Kenneth
Road
Curb
49.23'
48.11'
℄ Keystone
Street
49.34'
50.27'
Fd S+Tin

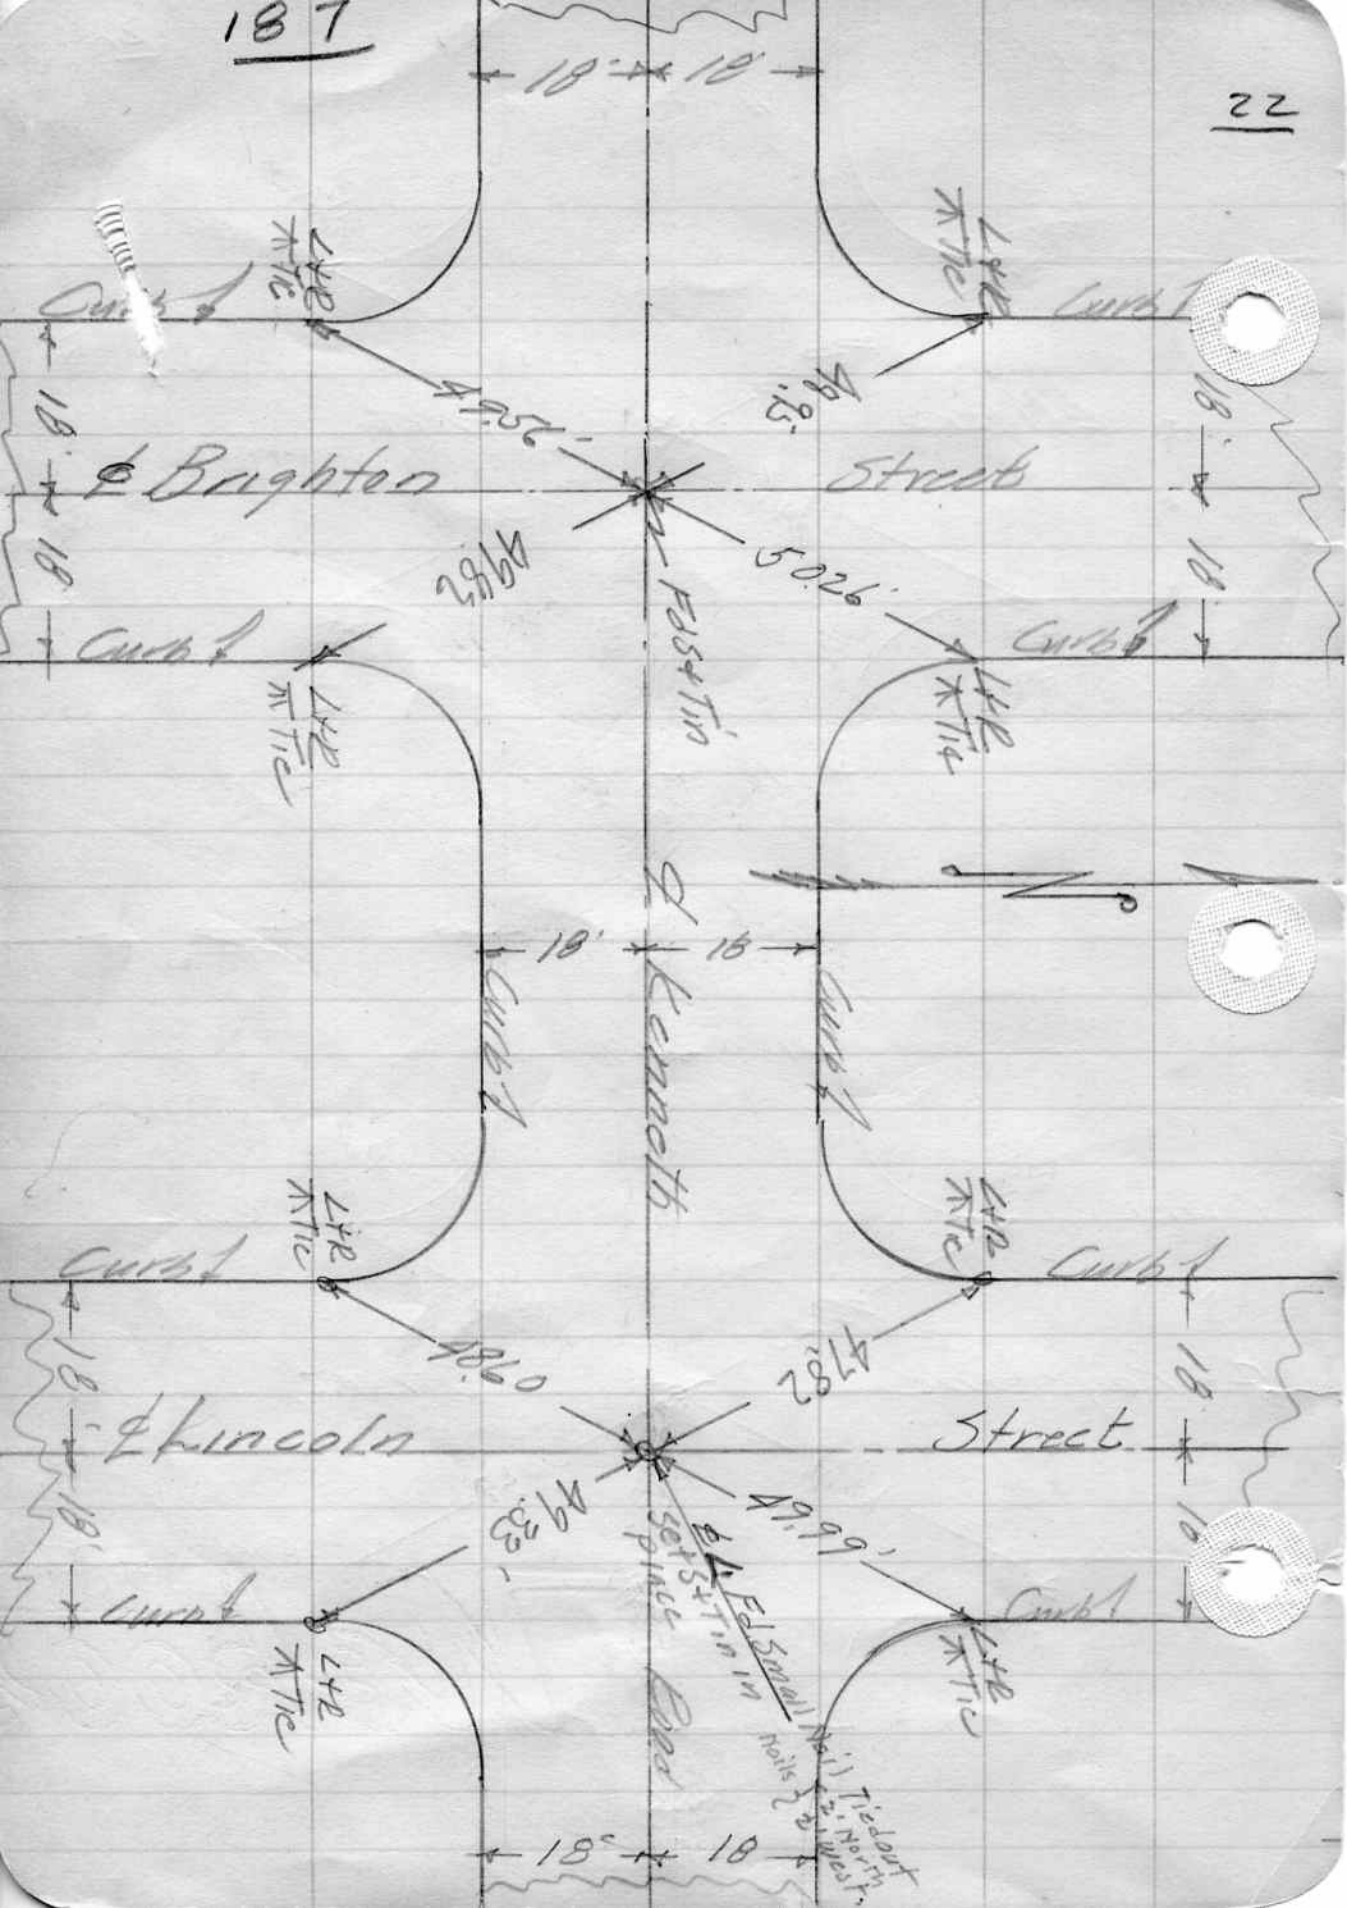
187
22
18'
18'
Curb
L+R
Tic
49.56'
48.95'
℄ Brighton
Street
49.82
50.26'
Fd S+Tin
℄ Kenneth
48.60
47.82
℄ Lincoln
Street
49.33'
49.99'
Fd Small Nail Tiedout
2' North
2' West
Set S+Tin in place
Road

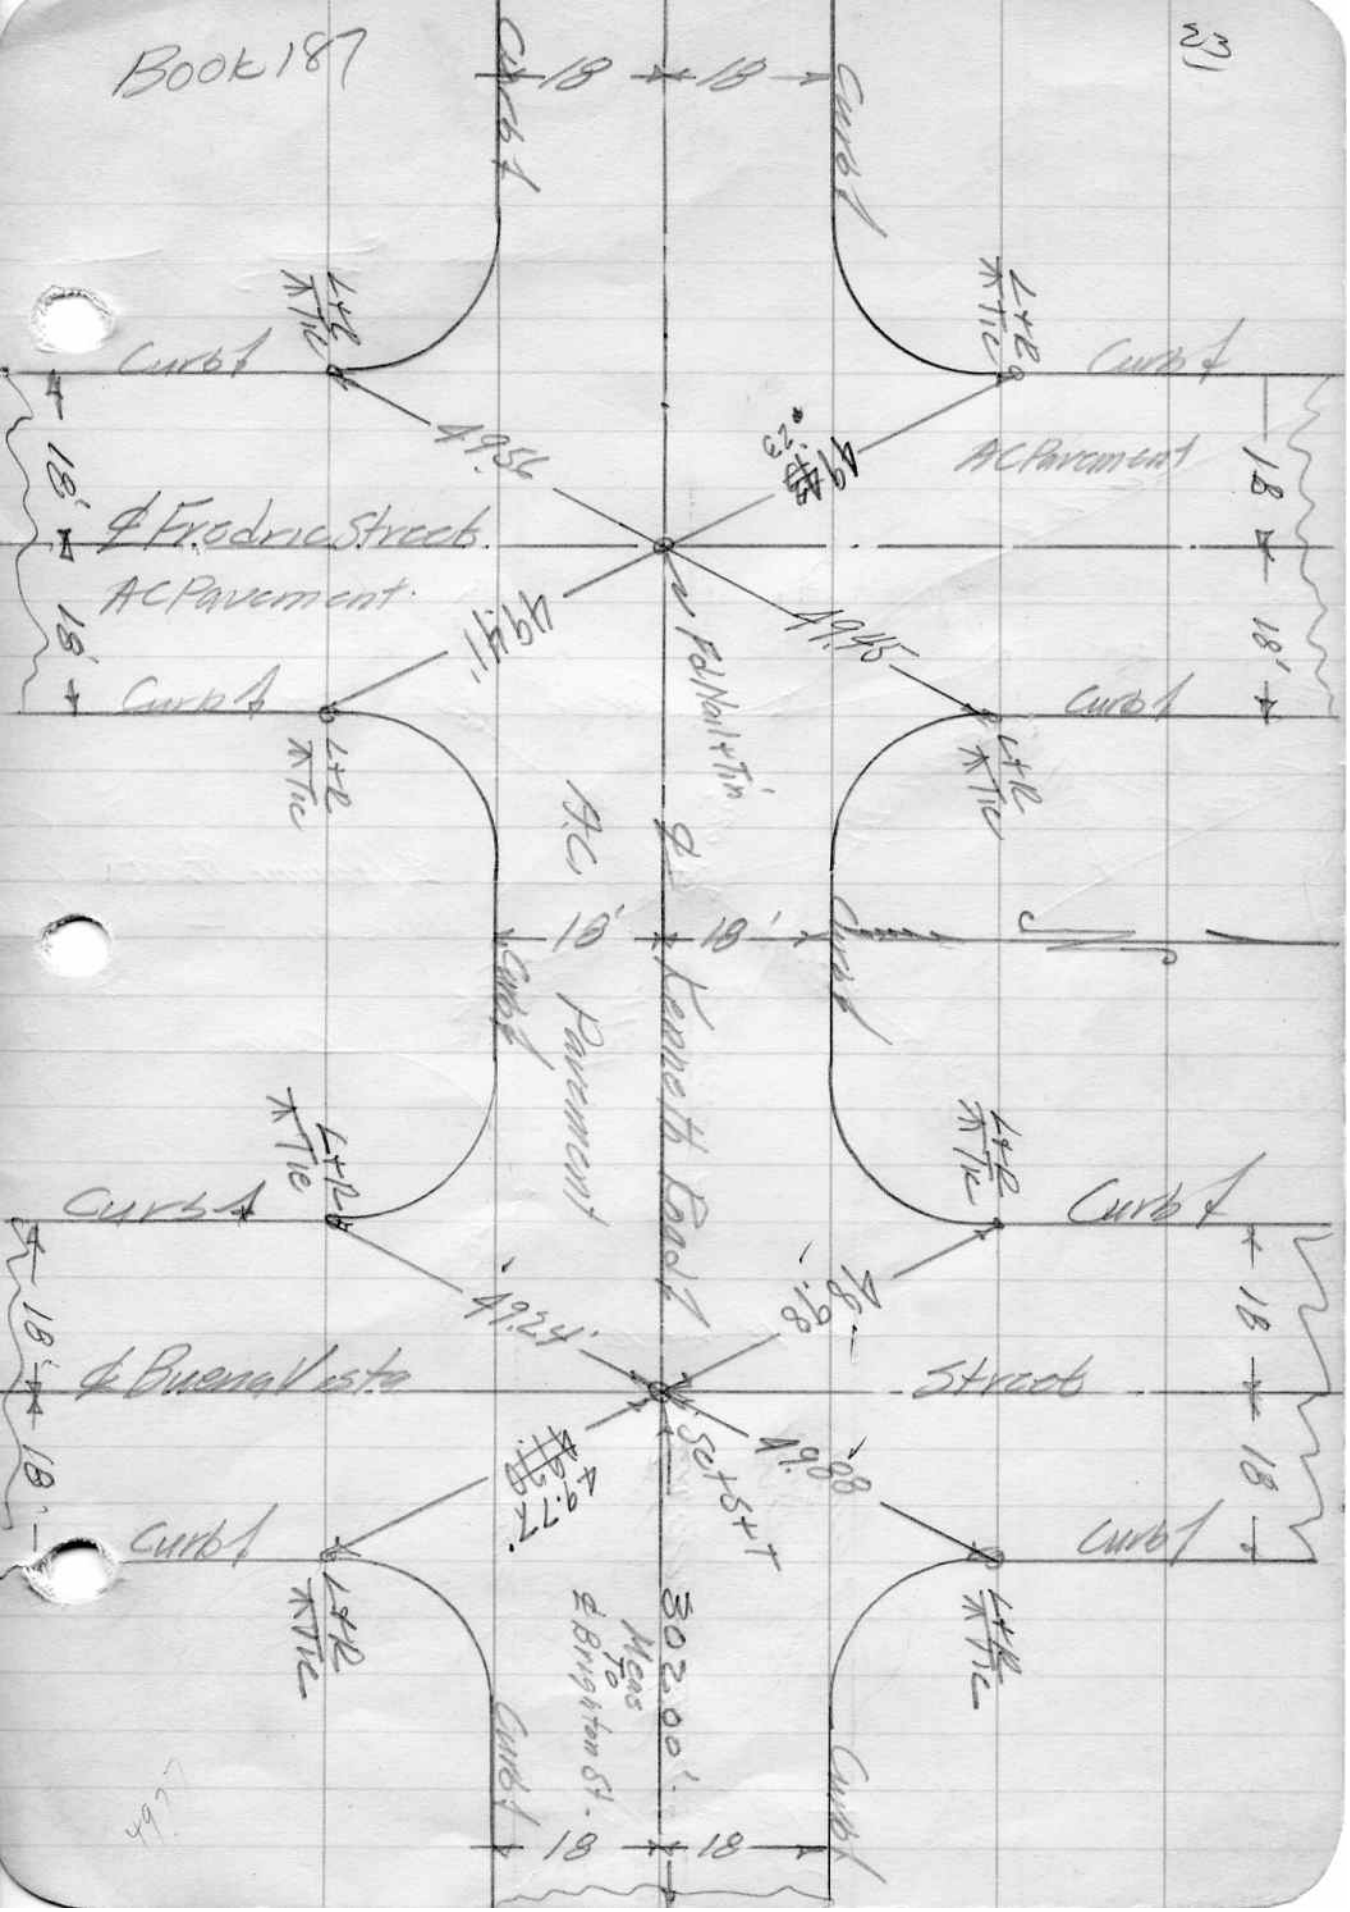
Book 187
23
18
18
Curb ↑
L+R
Tic
49.56
49.23
AC Pavement
18'
℄ Fredric Street
AC Pavement
49.41'
49.45
Fd Nail + Tin
AC
℄ Kenneth Road
Pavement
49.24'
48.98'
℄ Buena Vista
Street
49.77'
49.88'
Set S+T
302.00'
Meas To ℄ Brighton St.

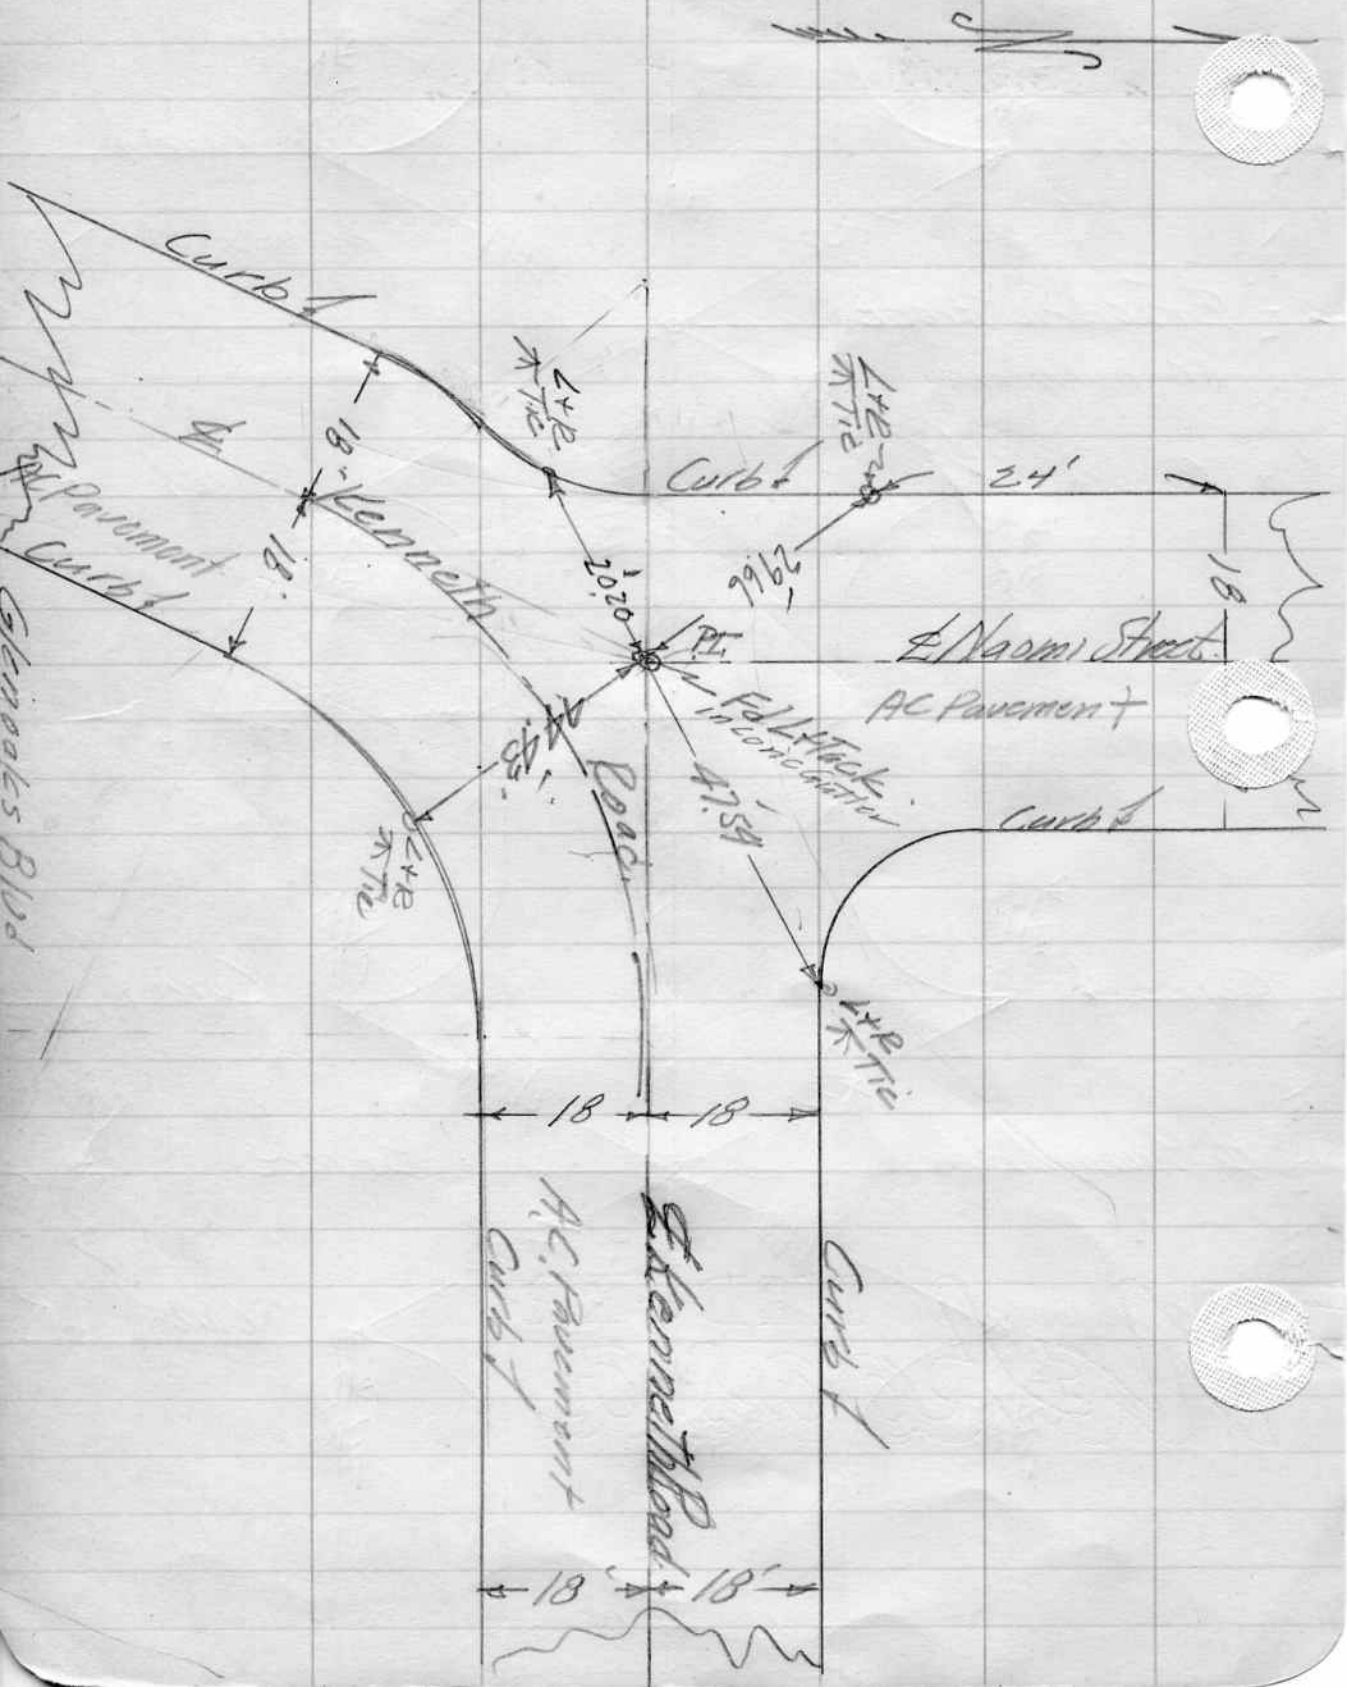
Curb
Curb
Curb
Curb
Curb
Curb
24'
18
18
18
18
18
18'
18'
18'
18'
20.20
29.66
47.59
44.43
P.I.
℄ Naomi Street
AC Pavement
Fd L+Tack in concrete gutter
Road
℄ Kenneth
℄ Kenneth Road
AC Pavement
AC Pavement
Glenoaks Blvd