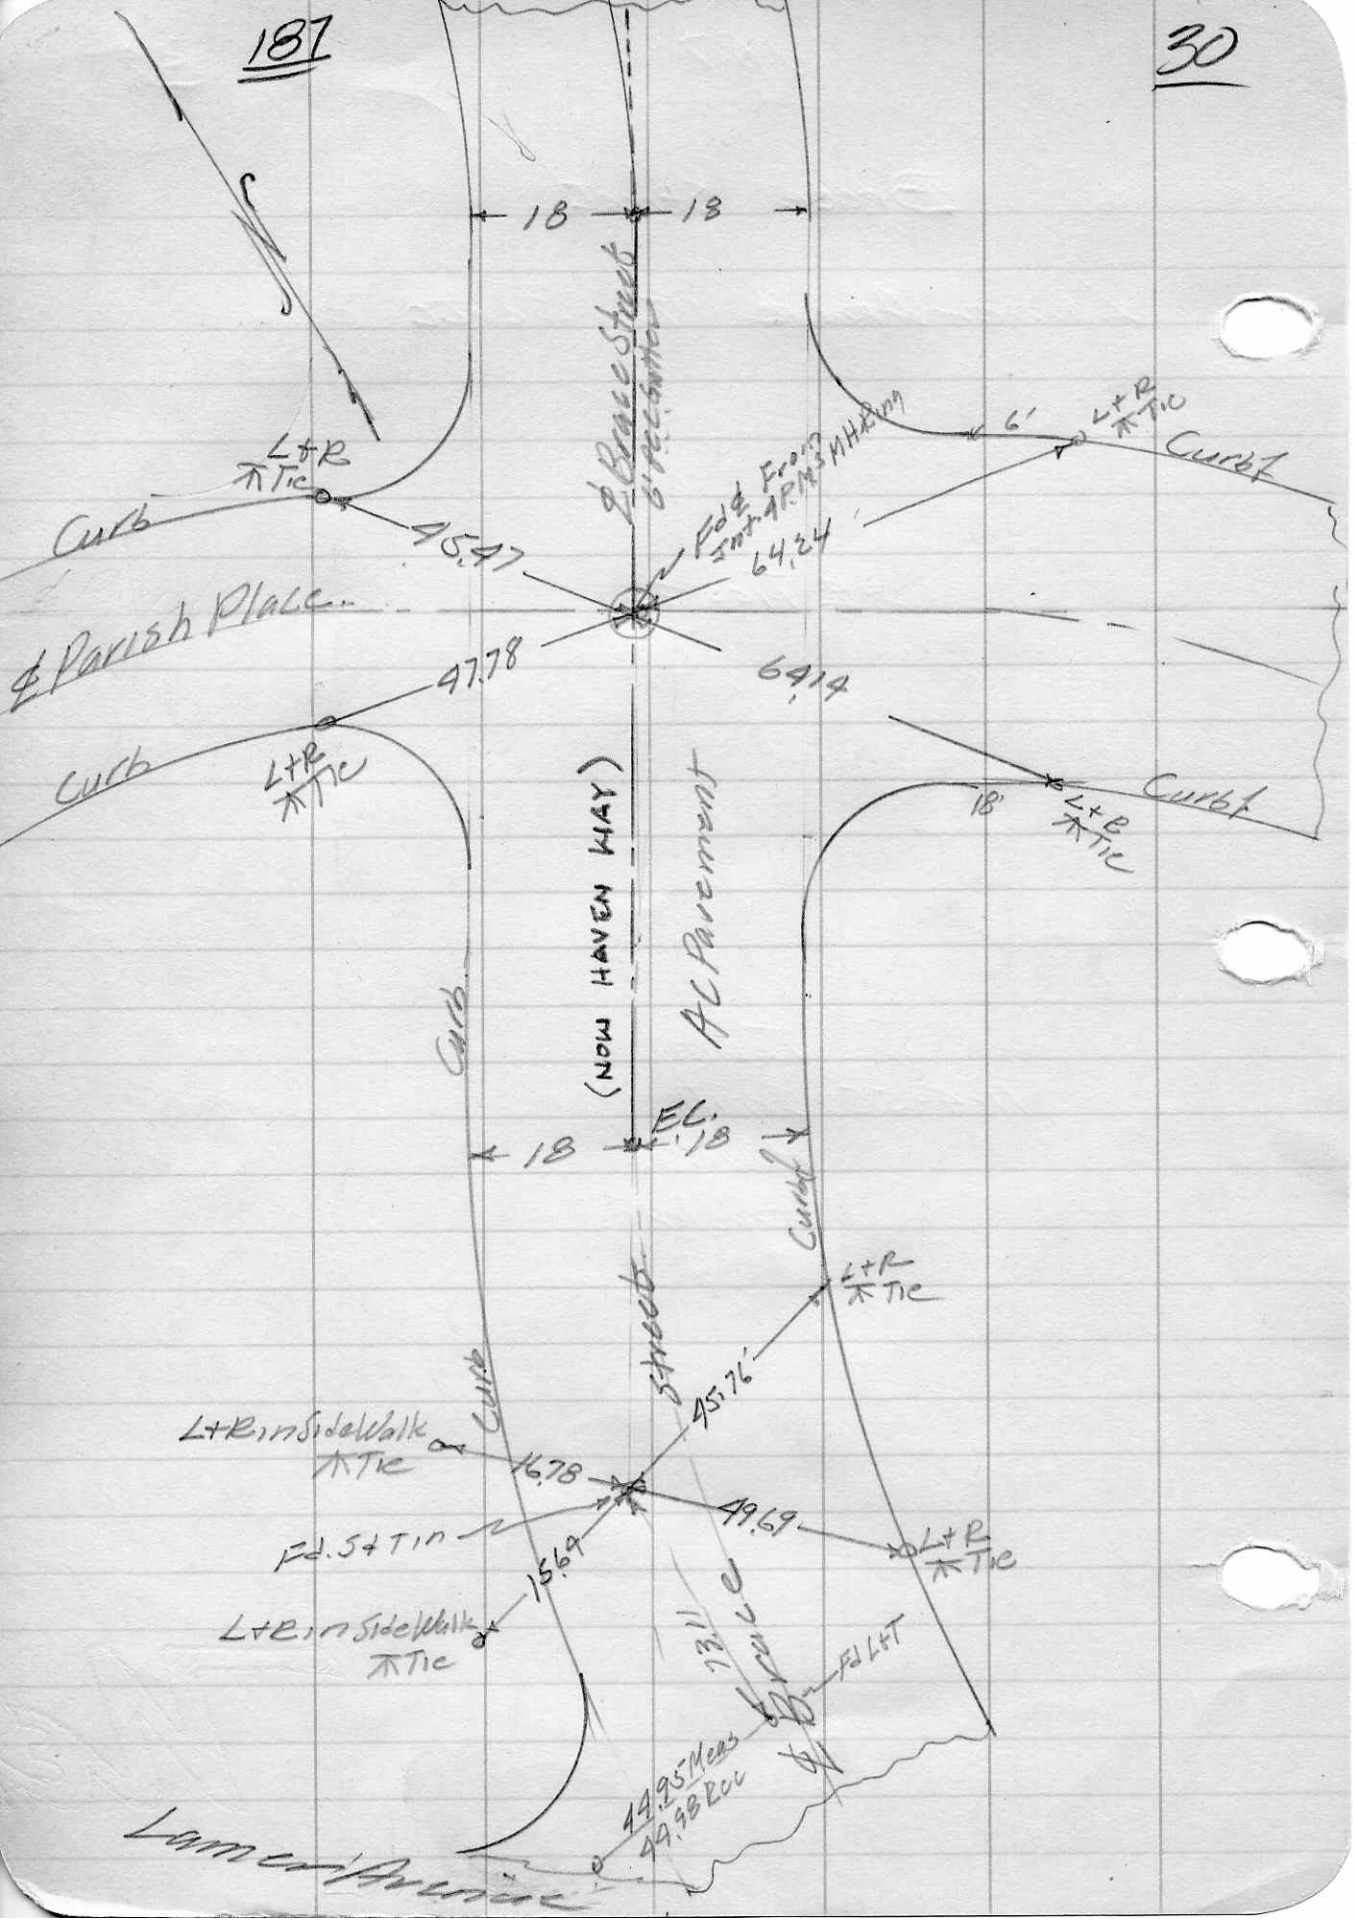
18
18
℄ Brace Street
6' Pec Gutter
Fd ℄ From Int 4 PMS MH Ring
6'
L+R Tie
Curb
Curb
L+R Tie
45.47
64.24
℄ Parish Place
47.78
64.14
Curb
L+R Tie
18'
L+R Tie
Curb
(NOW HAVEN WAY)
AC Pavement
Curb
EC
18
18
Curb
L+R Tie
Street
45.76
L+R in Side Walk Tie
16.78
49.69
Fd. S+T in
L+R Tie
15.69
L+R in Side Walk Tie
73.11
℄ Brace
Fd L+T
44.95 Meas
44.98 Rec
Lamar Avenue