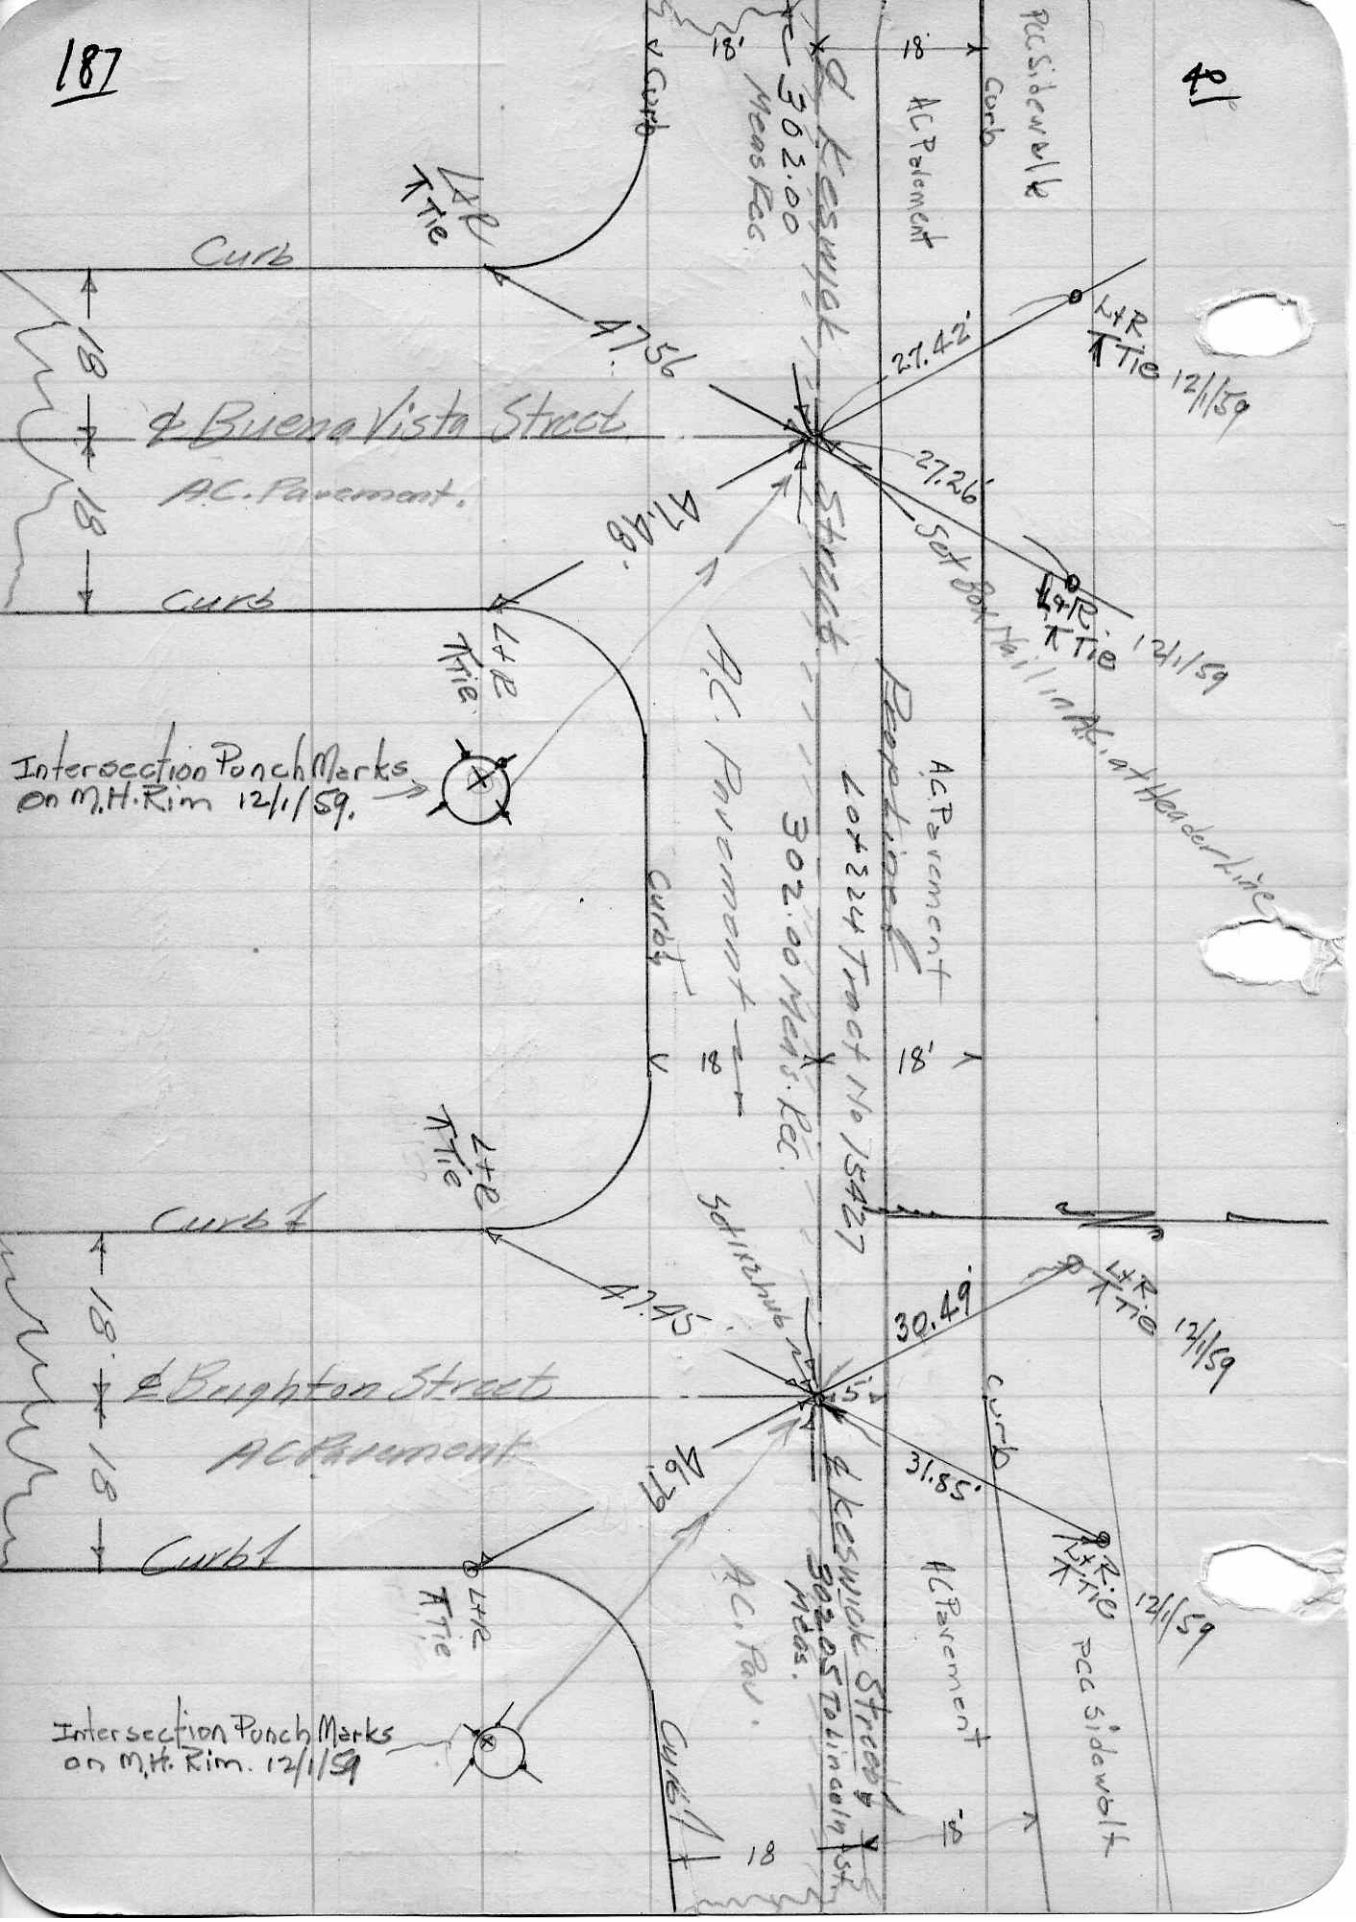
187
40
18'
18'
PCC Sidewalk
Curb
AC Pavement
Curb
302.00 Meas Rec.
℄ Keswick Street
L+R Tie
Curb
47.56
27.42'
L+R Tie 12/1/59
18
℄ Buena Vista Street
A.C. Pavement.
18
27.26'
47.48'
Set Box Nail in AC. at Header Line
Curb
L+R Tie
L+R Tie 12/1/59
Intersection Punch Marks on M.H. Rim 12/1/59.
A.C. Pavement
Proposed
AC Pavement
Lot 224 Tract No 15427
302.00 Meas. Rec.
Curb
18
18'
L+R Tie
Curb
Set 1x2 hub
47.45
30.49'
L+R Tie 12/1/59
18
℄ Brighton Street
AC Pavement
18
5'
Curb
46.79
31.85'
℄ Keswick Street
302.05 To Lincoln St. Meas.
AC Pavement
L+R Tie
L+R Tie 12/1/59
Curb
Intersection Punch Marks on M.H. Rim. 12/1/59
AC. Pav.
PCC Sidewalk
Curb
18
18'