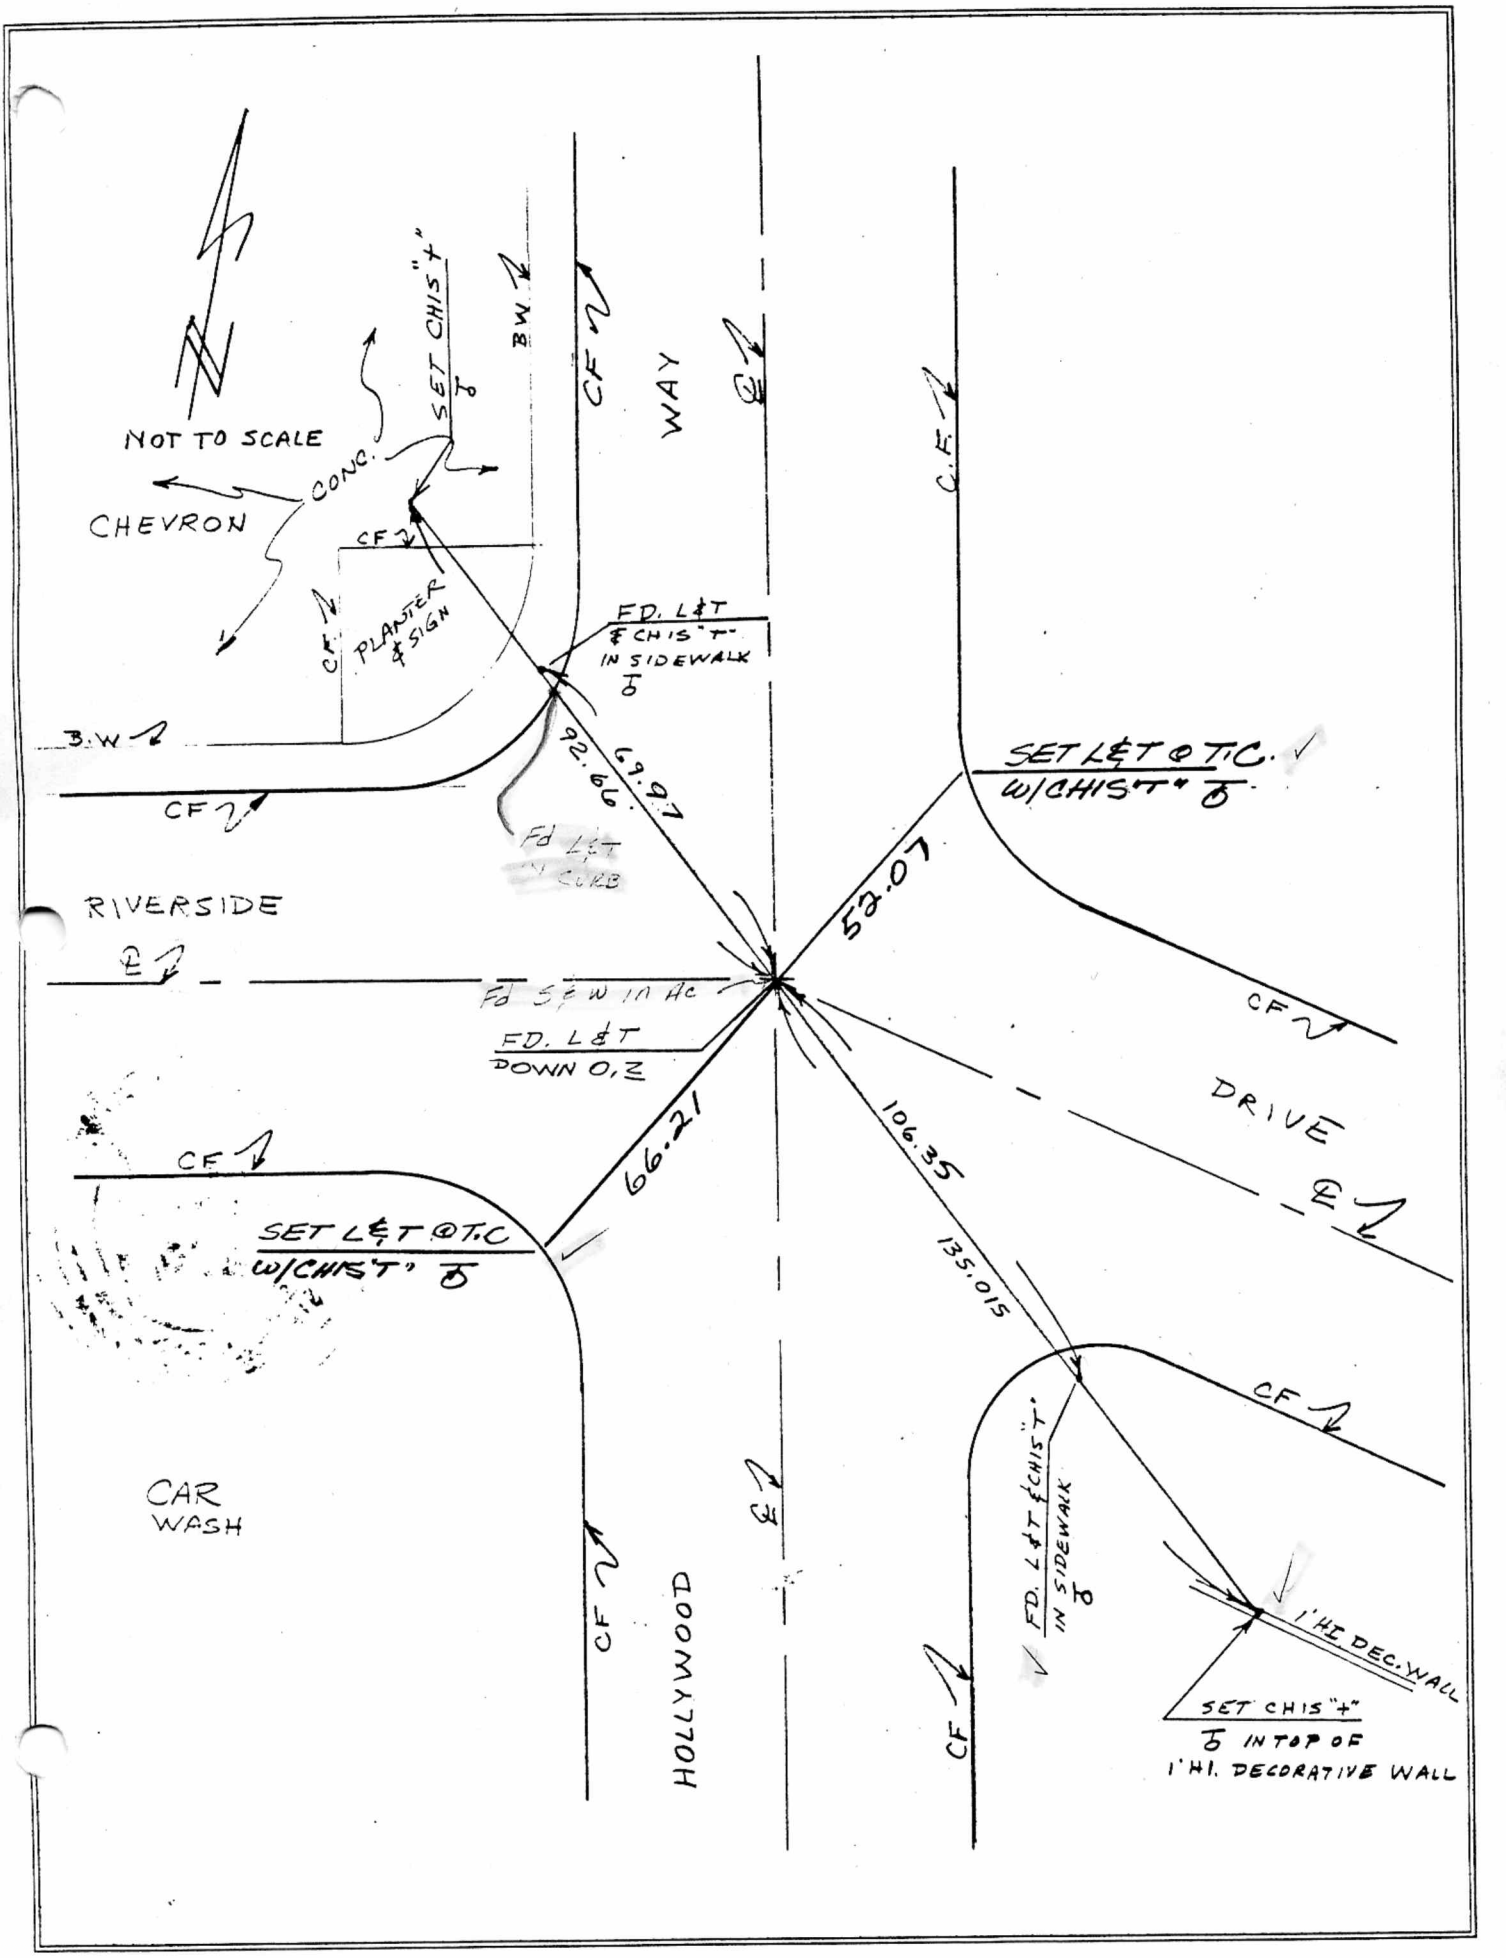
NOT TO SCALE
CHEVRON
CONC.
SET CHIS "+"
BW
CF
WAY
C.F.
PLANTER & SIGN
FD. L&T & CHIS "T" IN SIDEWALK
B.W.
92.66
69.97
Fd L&T
RIVERSIDE
SET L&T @ T.C. W/CHIS "T"
52.07
Fd S&W in AC
FD. L&T DOWN O.Z
DRIVE
66.21
106.35
135.015
SET L&T @ T.C W/CHIS "T"
CAR WASH
HOLLYWOOD
FD. L&T & CHIS "T" IN SIDEWALK
1' HI. DEC. WALL
SET CHIS "+" IN TOP OF 1' HI. DECORATIVE WALL