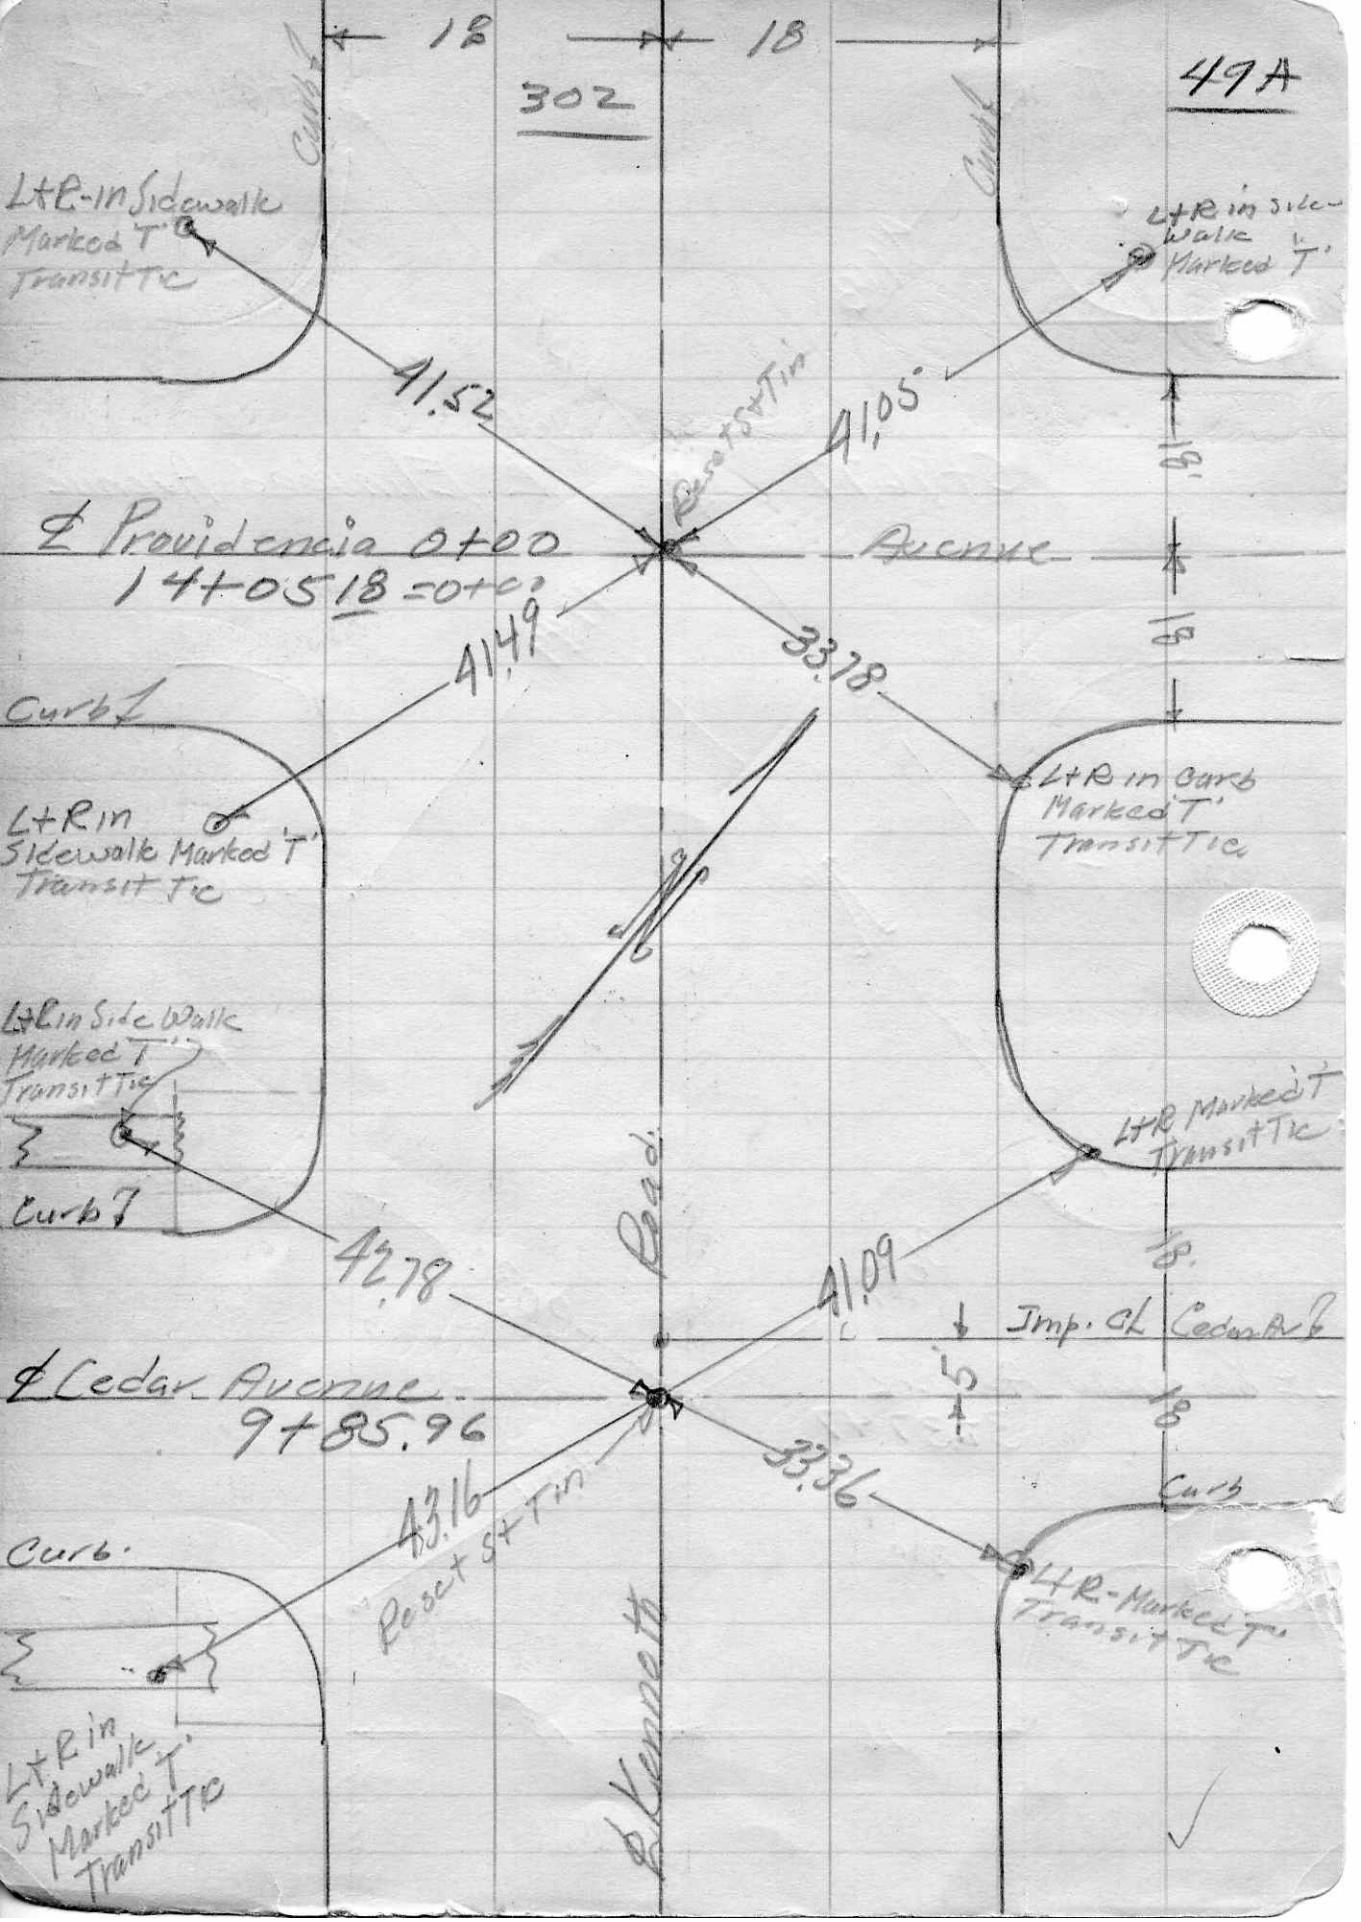
18
18
302
49A
Curb
Curb
L+R-in Sidewalk Marked 'T' Transit Tie
L+R in Sidewalk Marked 'T'
41.52
41.05
Reset S+Tin
℄ Providencia 0+00
14+05.18 = 0+00
Avenue
18
18
41.49
33.78
Curb
Curb
L+R in Sidewalk Marked 'T' Transit Tie
L+R in Curb Marked 'T' Transit Tie
L+R in Side Walk Marked 'T' Transit Tie
L+R Marked 'T' Transit Tie
Curb
Road
42.78
41.09
18
Imp. CL Cedar Ave
5
℄ Cedar Avenue
9+85.96
18
33.36
43.16
Reset S+Tin
Curb
Curb
L+R-Marked 'T' Transit Tie
L+R in Sidewalk Marked 'T' Transit Tie
℄ Kenneth