CENTERLINE TIE PLAT

FB-331 P.279-A 2-28-98

Surveyed by: Research Enterprises, Santa Ana Date ~~1/1/98~~

Type of Survey: Centerline Ties Sheet ___ of ___

Tract or Parcel Map # ___ L.S. 4749

Checked by: G.B. Date: ___ Grid ___ MB ___

LEGEND

Found

- Found Well monument
- Found Spike & washer
- Found Nail
- Found Lead & Tack
- Found Chisled Plus +
- Found nothing
- P.K. Found P.K. Nail
- C.N. Found Concrete Nail
- Found City Eng Tag
- Found M.H./Punch Marks

Set by Research Ent.

- T Chiseled T
- Lead & Tag
- Spike & Washer
- ~~M Measured distance as noted~~
- Set Concrete Nail

- M Chiseled M found
- TD Chiseled TD

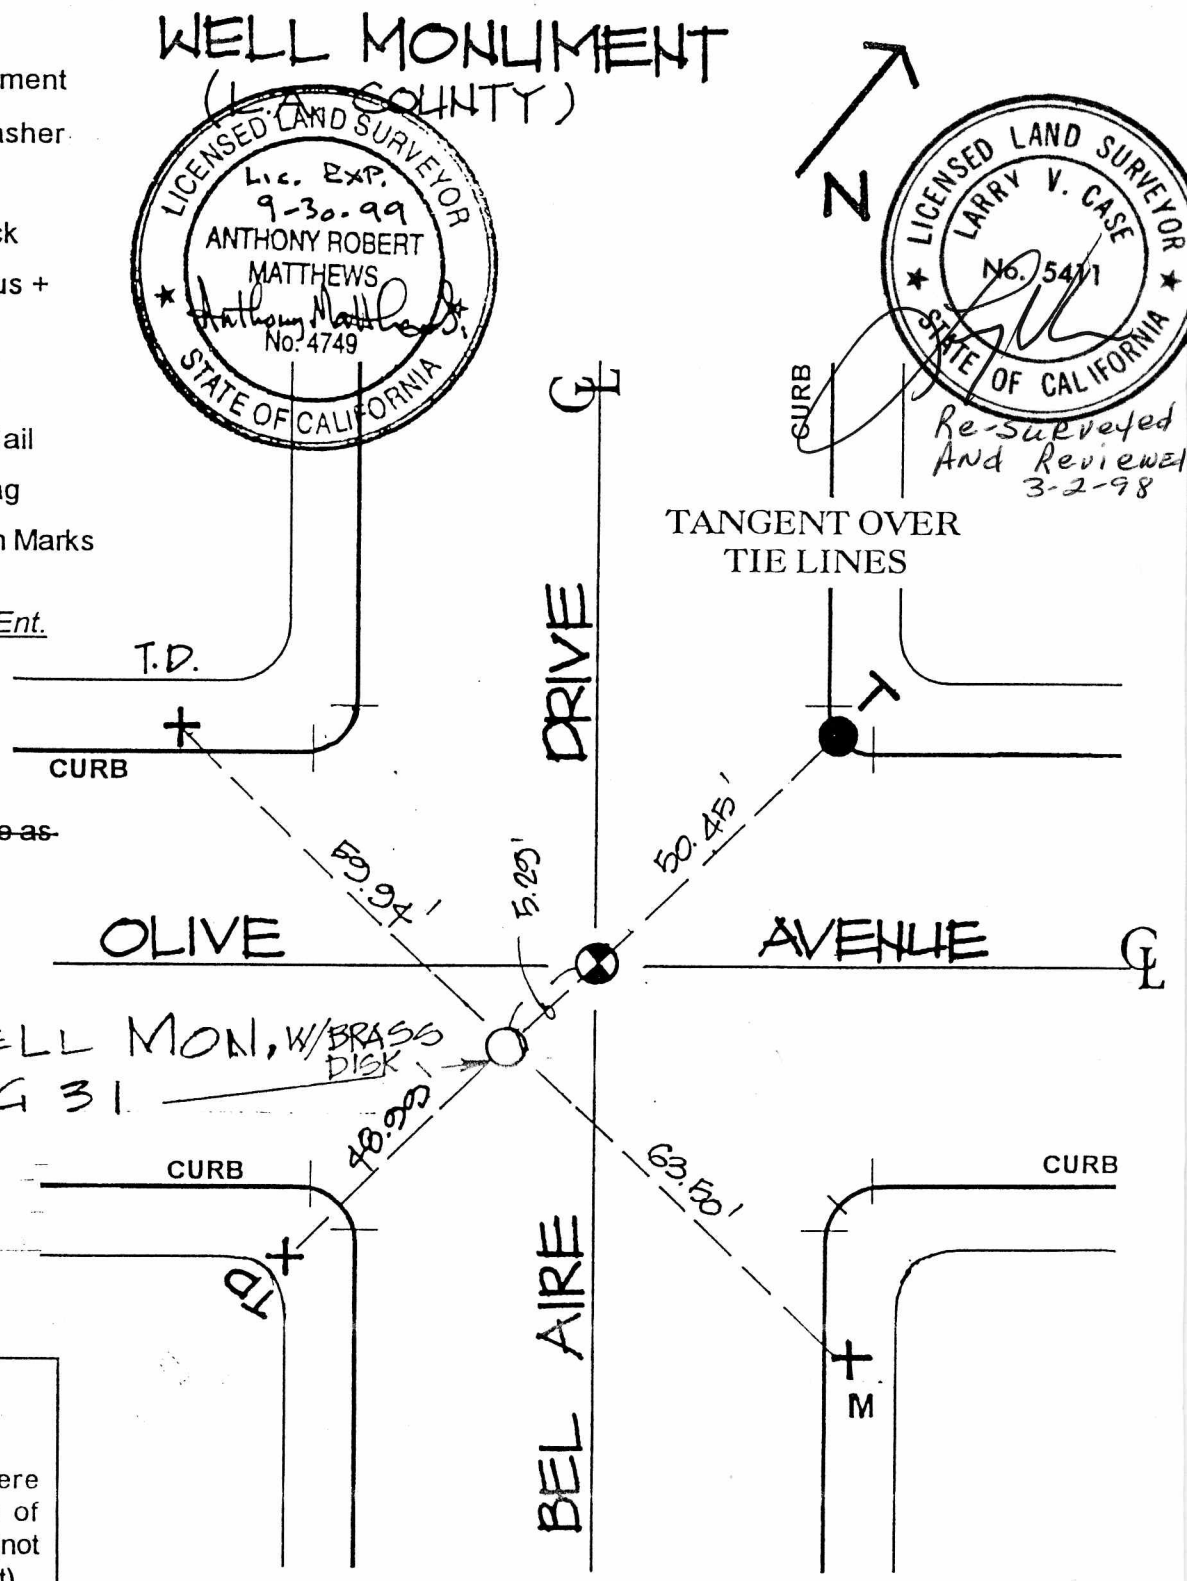

NOTE:

All measurements were made with both ends of chain flush with ground (not level chain measurement).